Permit #F00165935
FilmL.A., Inc.
6255 W Sunset Blvd, 12th Floor
Hollywood, CA 90028
t: (213)977-8600 - f: (213)977-8601
www.filmla.com

Summary Information

Permit No: F00165935 **Type of Permit:** FILMING **Release Date:** 11/13/2020

Production Company	SPEAKEASY LLC
Insured Company Name	SPEAKEASY LLC
Contact Phone No. 1	310-736-6316
Contact Phone No. 2	
Fax	
Address	13618 VALLEYHEART DR N SHERMAN OAKS, California 91423
Production Title	EX. PRODUCER
Type of Production	Music Video

Producer	Rebecca Parenteau
Director	Harry Calbom
1st AD	Rebecca Parenteau
Production Manager	Rebecca Parenteau
FilmL.A. Coordinator	Sarah Neubauer
Location Manager	rebecca Parenteau
Primary Phone	Mobile - 603-315-1403
Secondary Phone	Mobile - 603-315-1403
Location Assistant	Rebecca Parenteau
Primary Phone	Mobile - 8186460376
Secondary Phone	Office - 8186460376

Fees

Posting 900	$207.00
Notification Charge	$173.00
FILMLA NON-REFUNDABLE FILM APPLICATION FEE	$699.00
LA CITY LANE AND STREET CLOSURE FEE	$312.00
LA CITY FIRE DEPARTMENT SPOT CHECK SURCHARGE	$85.00

Total Permit Fee $1,476.00

Number of Locations 1

NOT A PERMIT

FilmL.A., Inc.
6255 W Sunset Blvd, 12th Floor
Hollywood, CA 90028
t: (213)977-8600 - f: (213)977-8601
www.filmla.com

Summary Information — Location

Permit Number F00165935
Production Company SPEAKEASY LLC
Insured Company SPEAKEASY LLC
Production Title EX. PRODUCER

Location Manager rebecca Parenteau
Primary Phone Mobile - 603-315-1403
Secondary Phone Mobile - 603-315-1403

Location Address Valleyheart Dr N., Buffalo Ave - Ventura Canyon Ave , Los Angeles, CA, 91423

Location Type Street

Film Dates 11/14/2020 - 11/14/2020 10:00 - 18:00 1 day

Open or Closed to the Public Open

Generic Conditions *** MUST COMPLY WITH ATTACHED REOPENING PROTOCOL FOR MUSIC, TELEVISION AND FILM PRODUCTION: APPENDIX J EFFECTIVE AS OF FRIDAY, JUNE 12, 2020.***
THE CONSUMPTION OF ALCOHOLIC BEVERAGES AND THE USE OF DRUGS, INCLUDING MARIJUANA, ON LOCATION BY ANY CAST, CREW, OR INVITED GUESTS IS STRICTLY PROHIBITED.
All vehicles must be parked on private property
Community Survey Obtained
Must Maintain 5' Clearance on Sidewalks/Walkways
Must maintain local/emergency access
No cast or crew parking on area streets
No interference with merchant activity.
No Parking in handicap spaces at anytime.
Number of uniformed officers listed on the permit is a minimum requirement. Permittee remains responsible for deploying a sufficient number of uniformed officers to provide traffic and crowd control to ensure the safety of the film crew and the public.

Please see attached document smallest road closure.pdf

Equipment on Location

Type	Quantity
Cast/Crew vehicles	2

Personnel on Location

Type	Quantity
Cast	1
Crew	3
Extras	15
Off-Duty/Retired LAPD Officer(s)	2

Filming Activities Exterior Dialogue; Exterior music performance and amplified playback;

Jurisdiction **Political:** Los Angeles City - Council District 04 **Police:** Los Angeles Police Department **Fire:** Los Angeles City

Approvals

FILML.A. CLOSURES	Jennifer Morelos
LOS ANGELES CITY DEPARTMENT OF PUBLIC WORKS	LaMeisha Candler
LOS ANGELES CITY POLICE DEPARTMENT	Gabriel Aleman

Coordinator Note COVID officer:
Bailey Harmon
(805) 844-7943%u202C
baileyharmon@gmail.com

Parking

Base Camp
Location Type : Filming Location

Crew Parking
Location Type : Filming Location

Posting "No Parking" signs B/S VALLEYHEART DR N., BUFFALO AVE - VENTURA CANYON AVE

Approximate Footage 601 - 900 **Log Number** 290480

Date(s) 11/14/2020 to 11/14/2020 **Time(s)** 14:00 to 19:00

NOT A PERMIT

FilmL.A., Inc.
6255 W Sunset Blvd, 12th Floor
Hollywood, CA 90028
t: (213)977-8600 - f: (213)977-8601
www.filmla.com

Summary Information

Location

Location 1 of 1

Permit Number F00165935
Production Company SPEAKEASY LLC
Insured Company SPEAKEASY LLC
Production Title EX. PRODUCER

Location Manager rebecca Parenteau
Primary Phone Mobile - 603-315-1403
Secondary Phone Mobile - 603-315-1403

Lane / Full Closure FULL CLOSURE VALLEYHEART DR N., BUFFALO AVE - VENTURA CANYON AVE
Approximate Footage 301 - 600

Date(s) 11/14/2020 to 11/14/2020 **Time(s)** 10:00 to 18:00

NOT A PERMIT

GENERAL NOTES

1. ALL WORK AND MATERIALS SHALL COMPLY WITH THE CALIFORNIA MANUAL ON UNIFORM TRAFFIC CONTROL DEVICES (MUTCD) 2016 EDITION.
2. ALL STRIPING AND MARKING SHALL CONFORM TO THE STATE OF CALIFORNIA, STANDARD PLANS AND SPECIFICATIONS, INCLUDING STANDARD PLAN A-20, DETAILS.
3. THE CONTRACTOR SHALL PROVIDE FOR ACCESS TO ALL ADJACENT PROPERTIES.
4. ALL SIGNS SHALL BE REFLECTORIZED AND STANDARD SIZE.
5. ALL TUBULAR DELINEATIONS AND CONES SHALL BE 28" MINIMUM HEIGHT, REFLECTORIZED AND MAINTAINED ERECT IN THE INDICATED POSITION AT ALL TIMES, AND SHALL BE REPAIRED, REPLACED, OR CLEANED AS NECESSARY TO PRESERVE THEIR APPEARANCE AND CONTINUITY, AND SHALL INCLUDE A 12" HIGH-INTENSITY REFLECTORIZED SLEEVE, IF USED DURING NIGHT-TIME HOURS.
6. THE CONTRACTOR SHALL MAINTAIN, ON A CONTINUOUS BASIS, ALL SIGNS, DELINEATIONS, BARRICADES, ETC., TO ENSURE PROPER FLOW AND SAFETY OF TRAFFIC DURING CONSTRUCTION.
7. THE CONTRACTOR SHALL HAVE ALL SIGNS, DELINEATIONS, BARRICADES, ETC., PROPERLY INSTALLED PRIOR TO COMMENCING CONSTRUCTION.
8. CONSTRUCTION OPERATIONS SHALL BE CONDUCTED IN SUCH A MANNER AS TO CAUSE AS LITTLE INCONVENIENCE AS POSSIBLE TO ABUTTING PROPERTY OWNERS.
9. ADDITIONAL TRAFFIC CONTROLS, TRAFFIC SIGNS, OR BARRICADING MAY BE REQUIRED IN THE FIELD, THE CONTRACTOR SHALL BE RESPONSIBLE FOR THE PLACEMENT OF ANY ADDITIONAL DEVICES NECESSARY TO ASSURE SAFETY TO THE PUBLIC AT ALL TIMES DURING CONSTRUCTION.
10. EXACT LOCATION AND TYPE OF CONSTRUCTION SIGNS SHALL BE DIRECTED BY THE ENGINEER BASED UPON CONSTRUCTION CONDITIONS.
11. MOVE DELINEATIONS AND/OR CONES TO SIDEWALK DURING NON-WORKING HOURS. REMOVE BARRICADES ETC. FROM TRAVEL LANE.
12. REMOVE OR TURN OFF SIGNS DURING NON-WORKING HOURS.
13. ALL CONFLICTING LINES, EXISTING CURB PAINT, AND MARKINGS SHALL BE REMOVED BY WET SANDBLASTING OR OTHER APPROVED METHOD PRIOR TO INSTALLATION OF NEW/TEMPORARY STRIPING. ALL CONFLICTING RAISED PAVEMENT MARKERS SHALL BE REMOVED. PAVEMENT THAT IS DAMAGED DUE TO REMOVAL OF MARKERS SHALL BE REPAIRED TO THE SATISFACTION OF THE CITY ENGINEER AND/OR STATE INSPECTOR.

LEGEND:

- ADVANCED SIGN
- TYPE I OR II BARRICADE W/ SIGN
- CHANNELIZATION DEVICE

NTS - NOT TO SCALE

ROAD CLOSURE
Start time - 10:00 AM
End Time - 6:00 PM

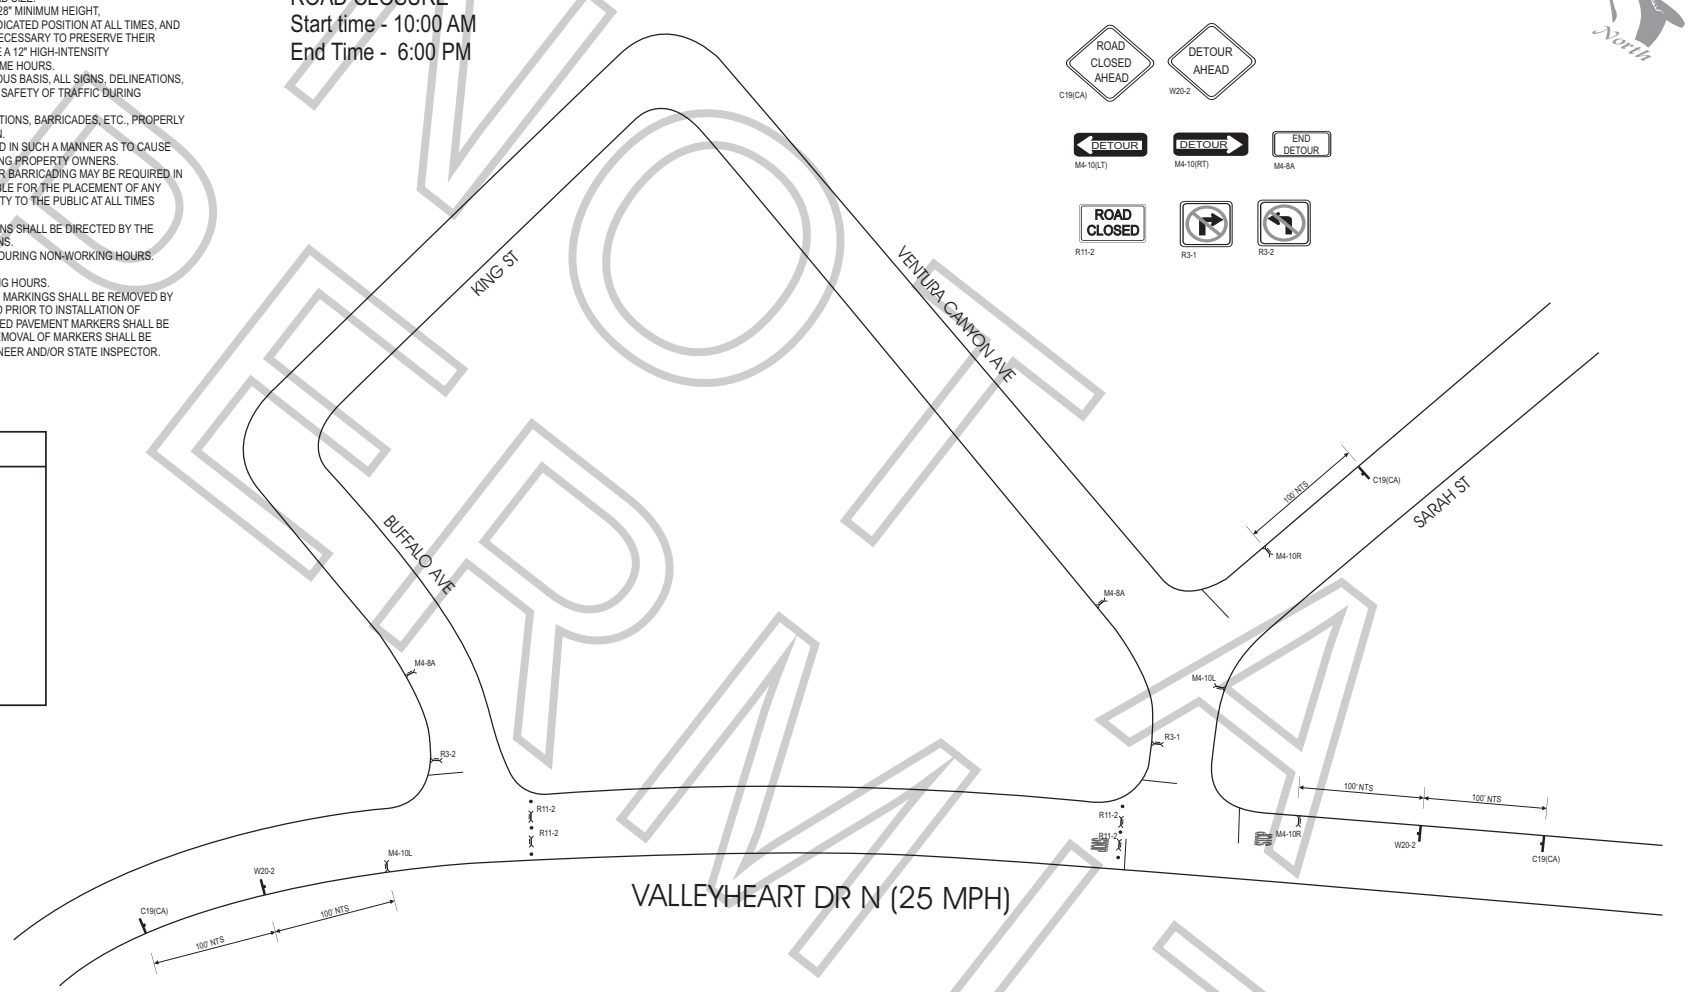

PERMIT NOT FINAL

Permit #F0016935

Submitted By: CALIFORNIA BARRICADE 1550 East Saint Gertrude Place Santa Ana, CA 92705 (800)327-8844 California State Contractors License #785733- C31	DISCLAIMER: This traffic control plan is intended only for the specified customer in this particular application. It may not be altered in any way without the express written consent of California Barricade, Inc. nor may it be repurposed by anyone for any other application. California Barricade, Inc. expressly disclaims all warranties, representations, or duties to any person/entity other than its specified customer in this application and only when the traffic control plan is implemented as designed. Customer will immediately defend and indemnify California Barricade, Inc. for any failure to strictly follow this traffic control plan or restrict it to this application, even in the event of the indemnitee's passive negligence.	DESIGNED BY: R.C. DATE - 10/28/2020 REVIEWED BY: H.O.V. DATE - 10/28/2020 TYPE OF CLOSURE: ROAD CLOSURE	REVISIONS DATE / TYPE / INT.	*WORK AREA TRAFFIC CONTROL PLAN* *ROAD CLOSURE ON VALLEY HEART DR BETWEEN VENTURA CANYON AVE & BUFFALO AVE* *Approved by:* _____ *City of Santa Ana* _____ *Date*	*SHEET* 1 OF 1 *PRIME CONTRACTOR* WE ARE SPEAK EASY